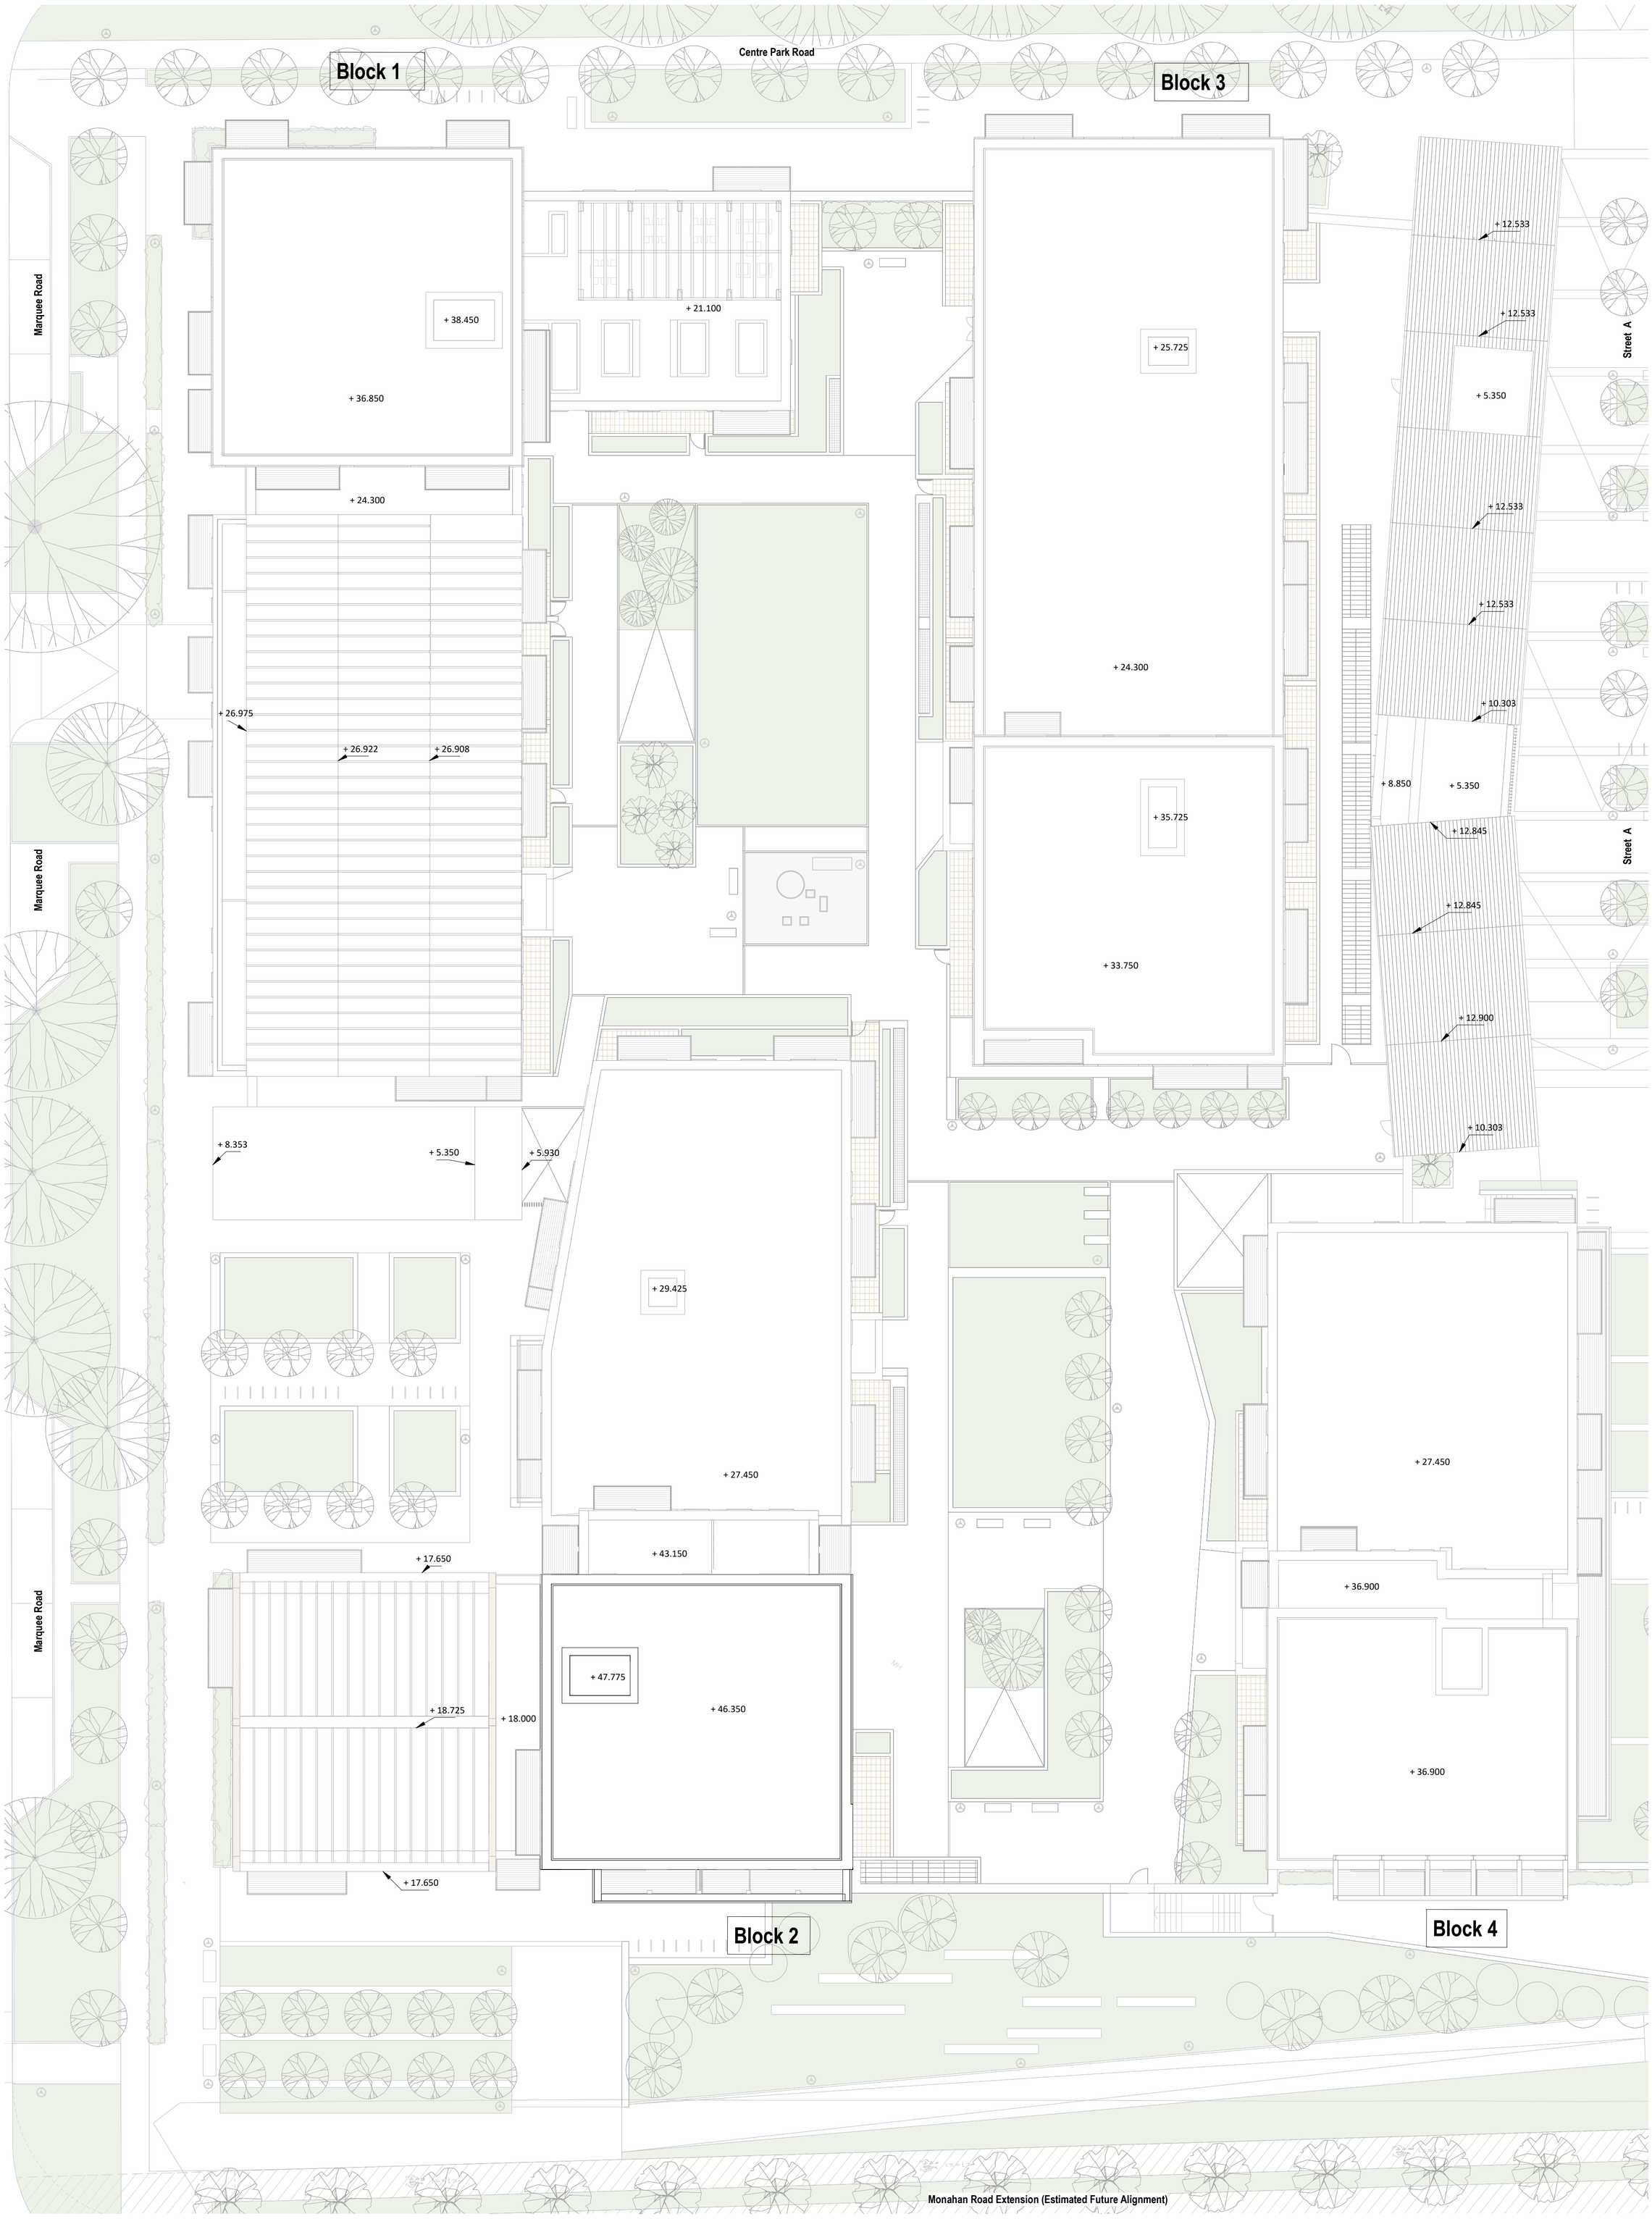

Podium 1 Level 14 Roof Plan

Ordnance Survey Sheet Number:
6383-13, 6383-08, 6383-02, 6383-12, 6383-03, 6383-07

Ordnance Survey Ireland license no. AR 0005020

All levels (in meters) are related to Malin head datum. all dimensions in millimeters. Figured dimensions only are to be taken from this drawing.

Please refer to Landscape Architects drawings for landscape proposals and boundary treatments.

Please refer to Engineers drawings for road levels, site services and any other engineering proposals.

Revision Description	Date	Rev. No.	Issued by
For Information	18-09-2020	A	CB
Draft issue prior to final Planning	09-10-2020	B	CB
Planning Issue	03-11-2020	C	CB
General updates. Planning Issue	17-11-2020	D	CC
Planning Issue	26-11-2020	E	SK

Figured dimensions only to be used. This drawing is copyright of O'Mahony Pike Architects Ltd. All information is shared as per approved use in accordance with ISO19650-2:2018, Table 5; Standard Codes for Suitability of Models and Documents and the BEP. If the 'Status' field is empty, this information has been shared at S0 - WIP.

o'mahony pike
architecture|urban design
email: info@omahonypike.com
tel: +353 1 202 7400
fax: +353 1 283 0822
www.omahonypike.com

Dublin
The Chapel
Mount St. Anne's
Milltown, Dublin 6
D06 XN52 Ireland

Cork
One South Mall
Cork City
Co. Cork
T12 CCN3 Ireland

Project Code:	0550	**Scale @ A1:**	1 : 200
Project Lead:	SD	**Date:**	26-11-2020
Drawn By:	Author	**Revision:**	E
Job No.:	0550	**Status:**	S0
Purpose:	For Planning		

Project: The Former Ford Distribution Site
Location: Centre Park Road, Cork City
Client: Marina Quarter Ltd.

Drawing Title: Podium 1 Level 14 Roof Plan
Drawing No.: 0550-OMP-PD1-L14-DR-A-1015

Source file: 0550-OMP-ZZ-ZZ-M3-A-0001.rvt