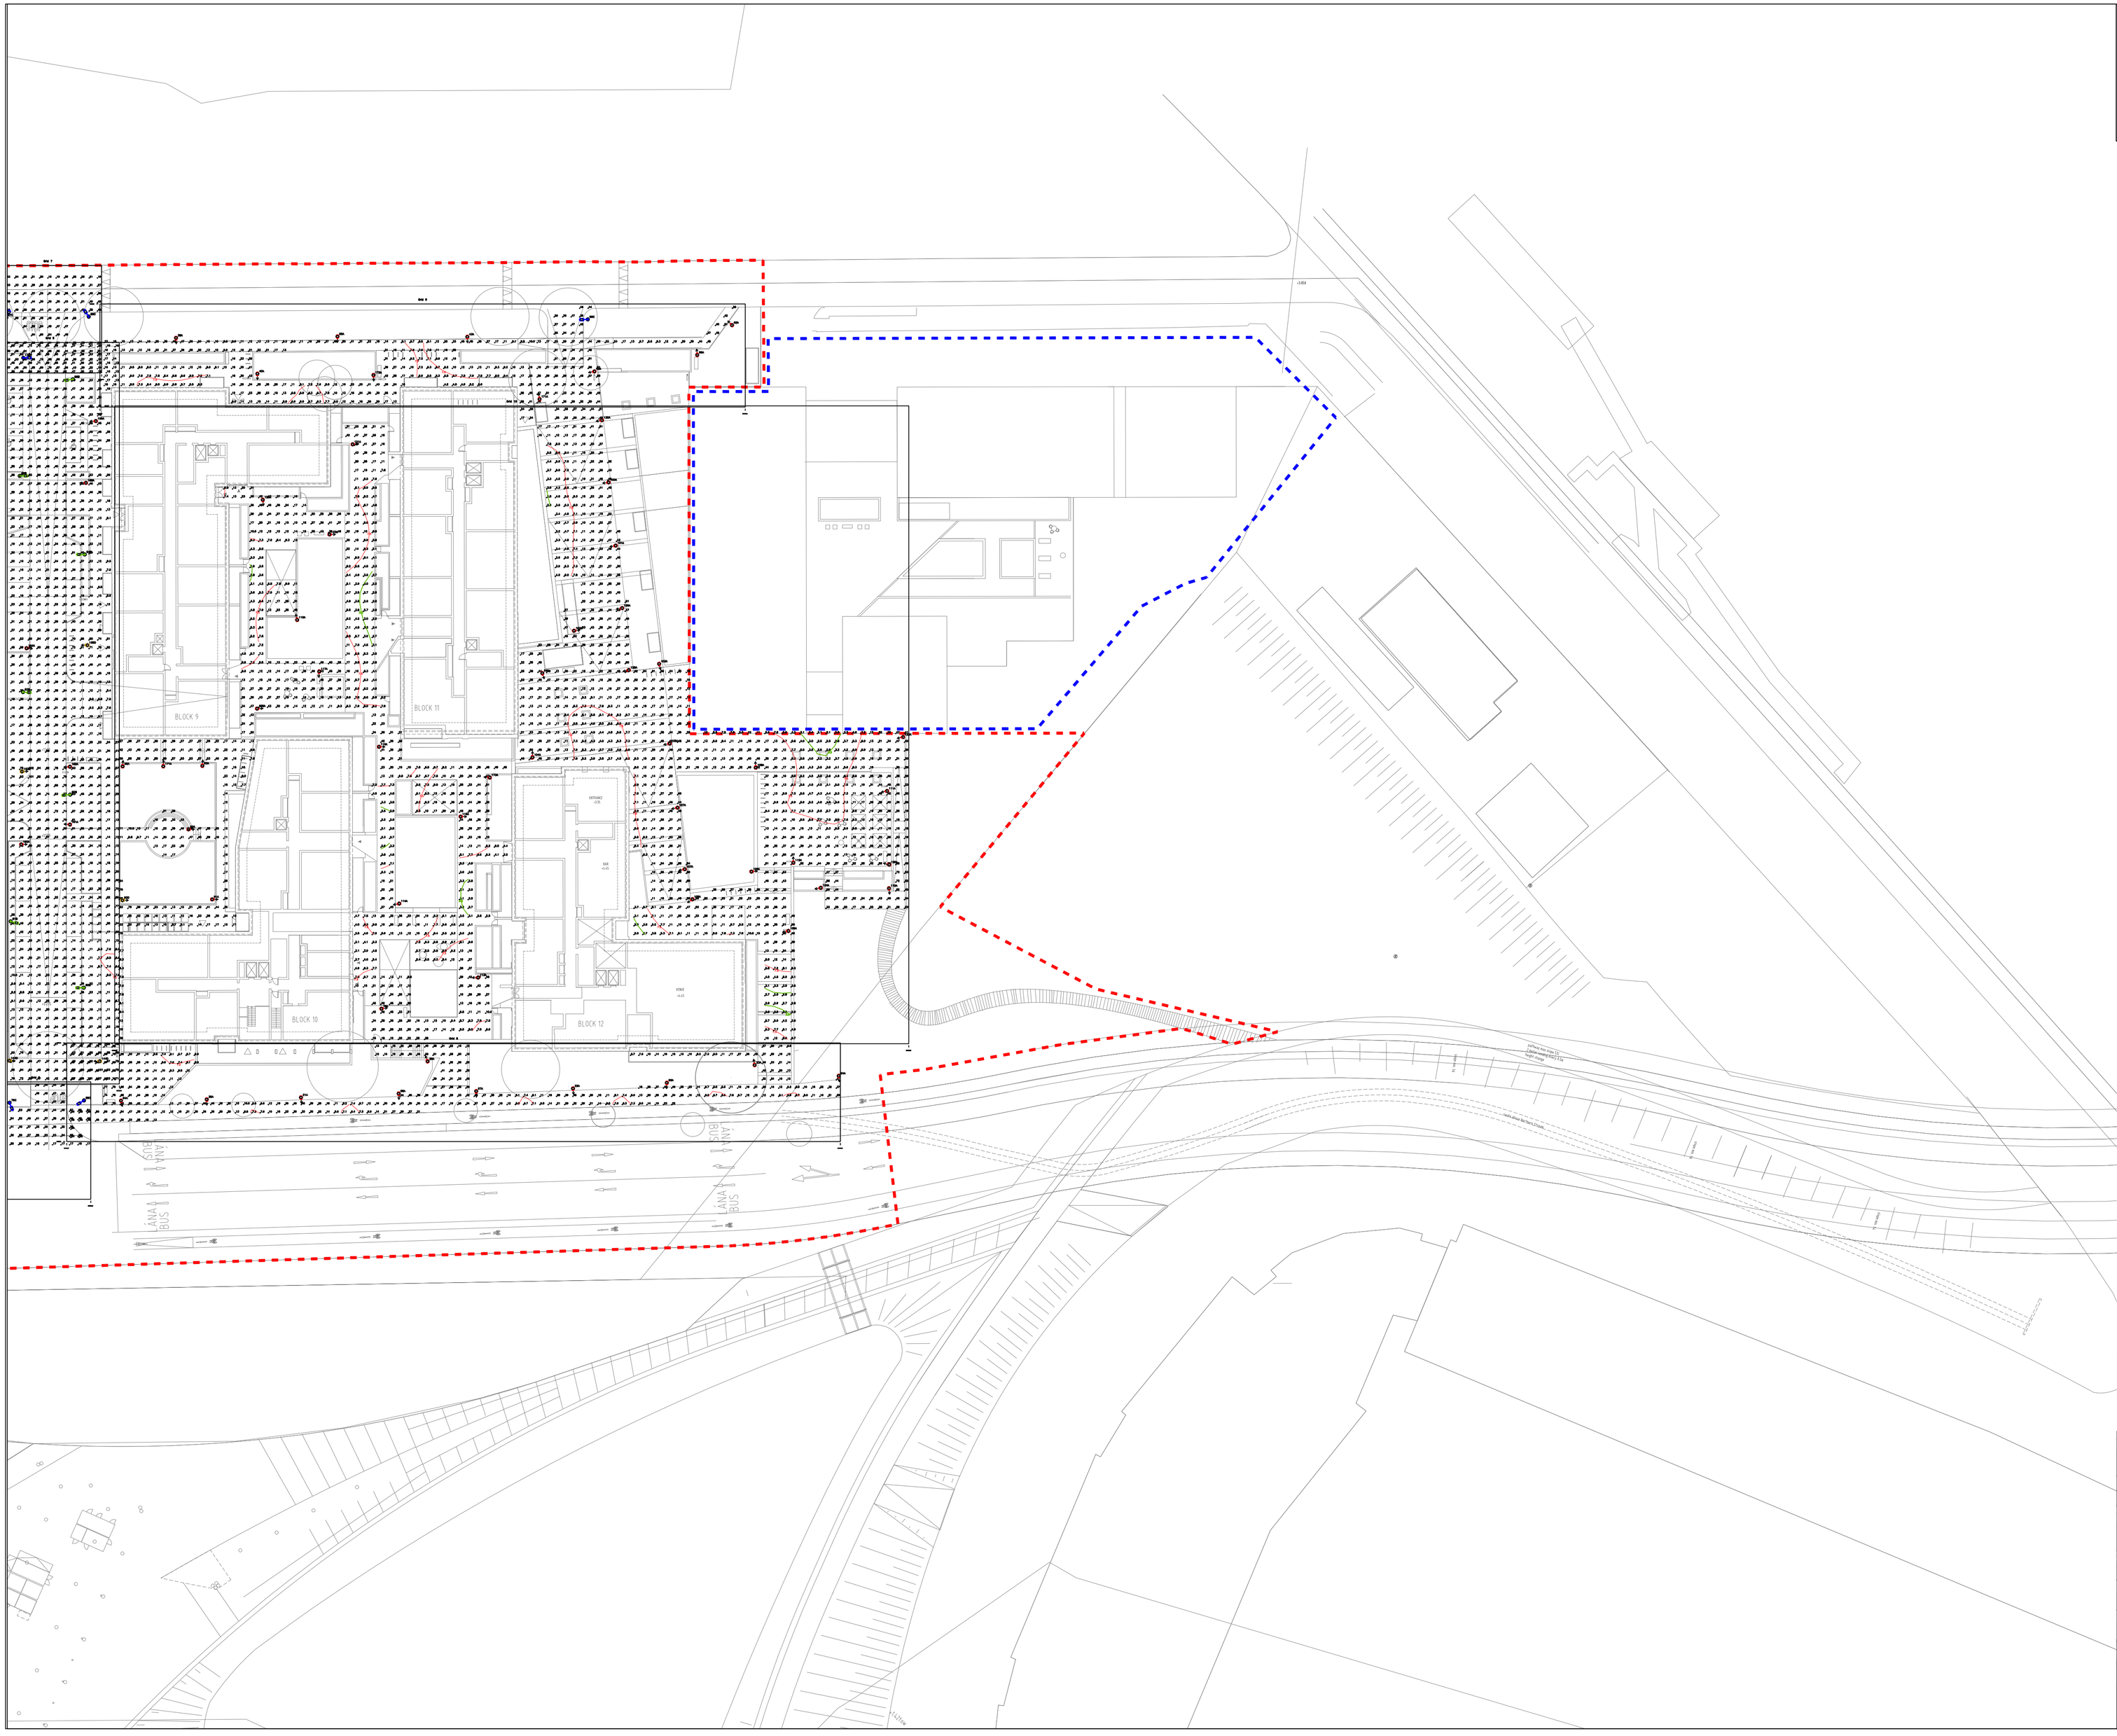

NOTES:
ANY DISCREPANCIES OR OMISSIONS TO BE REPORTED TO MORLEY WALSH CONSULTING ENGINEERS IMMEDIATELY.
DO NOT SCALE - WORK FROM FIGURED DIMENSIONS ONLY.
THIS DRAWING TO BE READ IN CONJUNCTION WITH ALL CIVIL ENGINEERS, STRUCTURAL ENGINEERS, ARCHITECTS & ALL OTHER RELEVANT DRAWINGS & SPECIFICATIONS RELATING TO THE PROJECT.
ALL DIMENSIONS TO BE CONFIRMED ON SITE.
THIS DRAWING IS THE PROPERTY OF MORLEY WALSH CONSULTING ENGINEERS AND IT OR ITS CONTENTS CANNOT BE COPIED, REPRODUCED OR OTHERWISE USED WITHOUT THE PERMISSION & CONSENT OF MORLEY WALSH CONSULTING ENGINEERS. ©

Grid 5
Results – Horizontal Illuminance (lux)
Eav= 33.33
Emin= 6.51
Emax= 102.33
Emin/Emax= 0.06
Emin/Eav= 0.20
Emax/Eav= 3.07

Grid 6
Results – Horizontal Illuminance (lux)
Eav= 39.01
Emin= 16.60
Emax= 61.40
Emin/Emax= 0.27
Emin/Eav= 0.43
Emax/Eav= 1.57

Grid 7
Results – Horizontal Illuminance (lux)
Eav= 42.82
Emin= 19.00
Emax= 73.46
Emin/Emax= 0.26
Emin/Eav= 0.44
Emax/Eav= 1.72

Grid 8
Results – Horizontal Illuminance (lux)
Eav= 28.97
Emin= 5.66
Emax= 97.56
Emin/Emax= 0.06
Emin/Eav= 0.20
Emax/Eav= 3.37

Grid 9
Results – Horizontal Illuminance (lux)
Eav= 21.42
Emin= 4.22
Emax= 58.48
Emin/Emax= 0.07
Emin/Eav= 0.20
Emax/Eav= 2.73

Grid 10
Results – Horizontal Illuminance (lux)
Eav= 20.54
Emin= 1.96
Emax= 82.71
Emin/Emax= 0.02
Emin/Eav= 0.10
Emax/Eav= 4.03

Luminaire Data
Luminaire A 84147K3
46,4W MF 0.76
Luminaire B 5KLI13LGA
Lamp 32L(2x8)4000K500mA MF 0.76
Luminaire C 84305K3 Lamp LED
100,8W MF 0.76
Luminaire D 84305K3 Lamp LED
100,8W MF 0.76

Key
- Luminaire A Column
- Luminaire B Column
- Luminaire C Column
- Luminaire D Column
- Beam Aiming Target
- Photometric Centre

REV NO.	DESCRIPTION	DATE
2	ISSUED FOR PLANNING	17-11-2020
1	UPDATED TO COMMENTS	02-10-2020
0	ISSUED FOR COMMENT	28-09-2020

STAGE: **PRE CONSTRUCTION**

PROJECT TITLE:
0550-GH -THE FORMER FORD DISTRIBUTION SITE, CENTRE PARK ROAD, CORK

CLIENT NAME:
MARINA QUARTER LTD

DRAWING TITLE:
SITE SERVICES LAYOUTS
PUBLIC LIGHTING SHEET 2 OF 2

DOCUMENT NO: **0550-MWCE-NA-XX-ZZ-DR-E-00602** Revision: **C**

INTERNAL CAD FILE NAME: **3133[6-]02** Drawn By: **ML**

Status:	Doc. Type:	Role:	Scale @ A1 / Scale @ A3	Location Code: / Level Code:	Rev Date:
S3	DR	E	500 / 1000	XX / ZZ	NOV 2020

MORLEYWALSH consulting engineers
Mechanical, Electrical & Energy Consultants
Dominick Court,
41 Lower Dominick Street
Dublin 1
Phone: +353 1 8792367
e-mail:info@morleywalsh.com
Web: www.morleywalsh.com